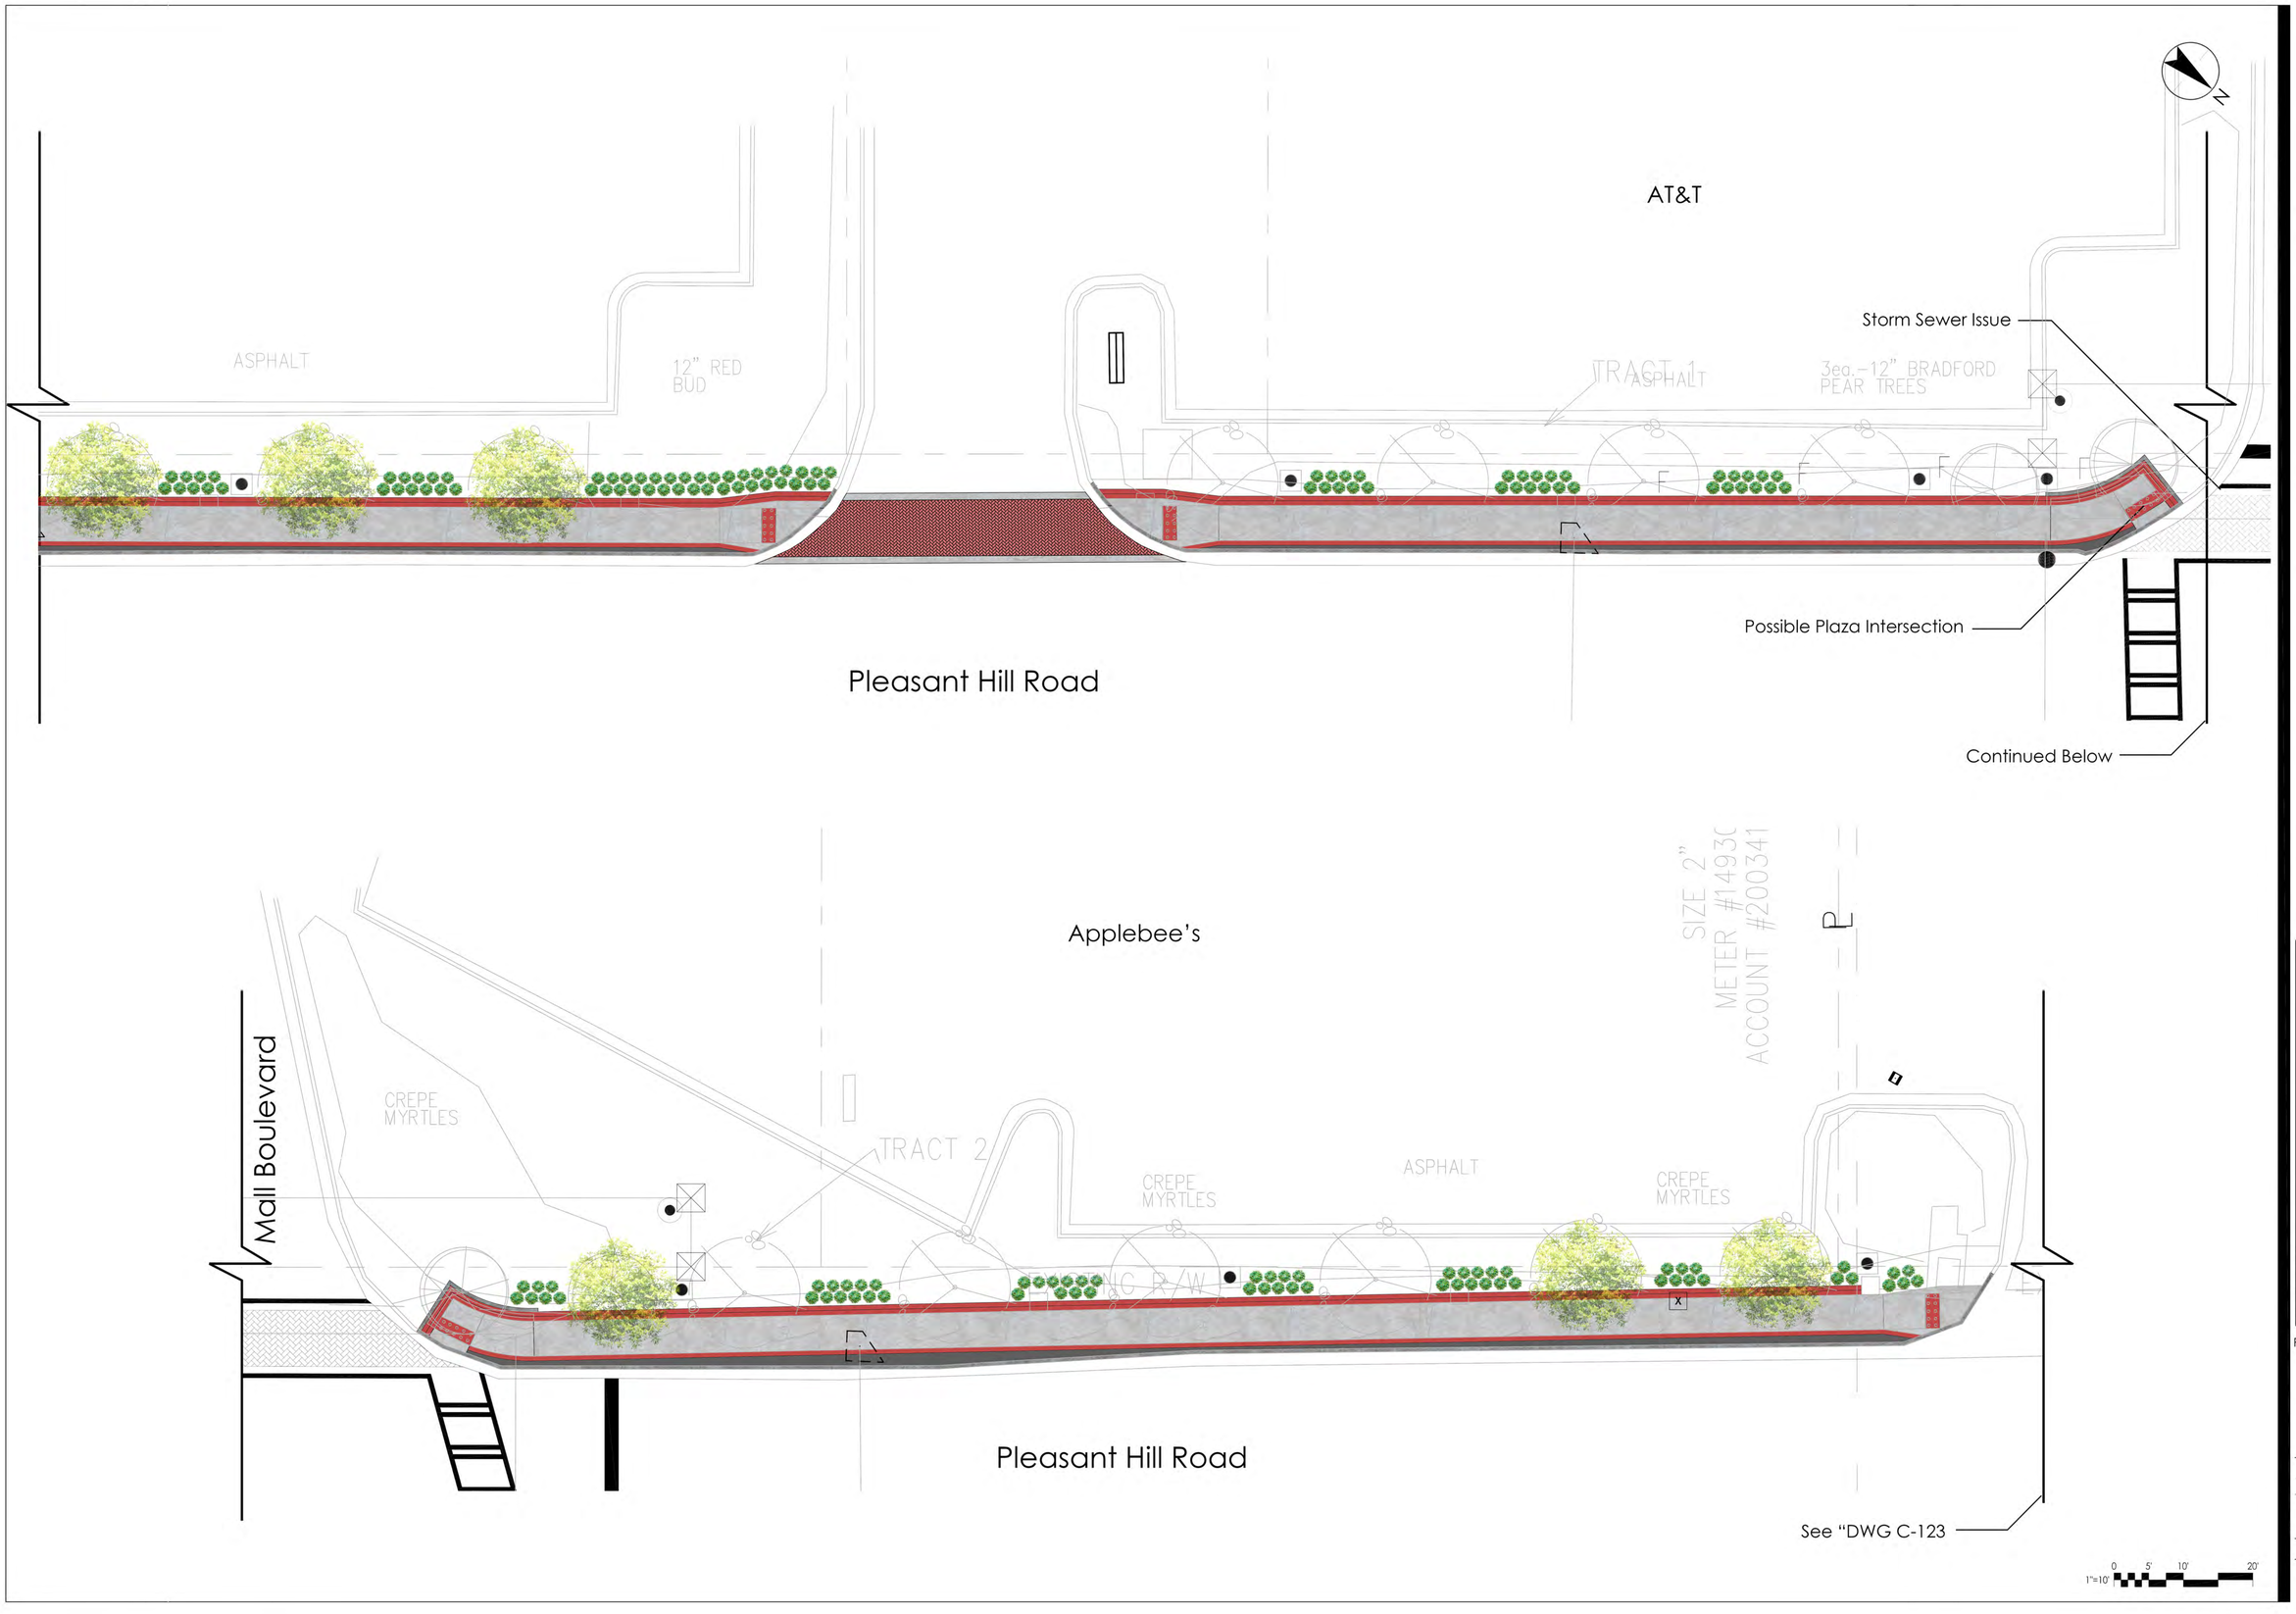


Stantec
3160 Main Street, Suite 100
Duluth, Georgia 30096
www.stantec.com

The Contractor shall verify and be responsible for all dimensions. DO NOT scale the drawing - any errors or omissions shall be reported to Stantec without delay. The Copyrights to all designs and drawings are the property of Stantec. Reproduction or use for any purpose other than that authorized by Stantec is forbidden.

| Revision | By | Appd. | YY.MM.DD |
|---|---|---|---|
| Issued | By | Appd. | YY.MM.DD |

Client/Project
Gwinnett Place CID

Pleasant Hill Road Streetscape, Phase 4

Gwinnett County

Title
SHEET TITLE

Permit-Seal

Project Number: 178206089

File Name: stn_24x36-complete.dwg

| NA | AK | NA | 14.03.12 |
|---|---|---|---|
| Dwn. | Chkd. | Dsgn. | YY.MM.DD |

Drawing No. 602089C-122

Revision 0

Sheet 2 of 3